
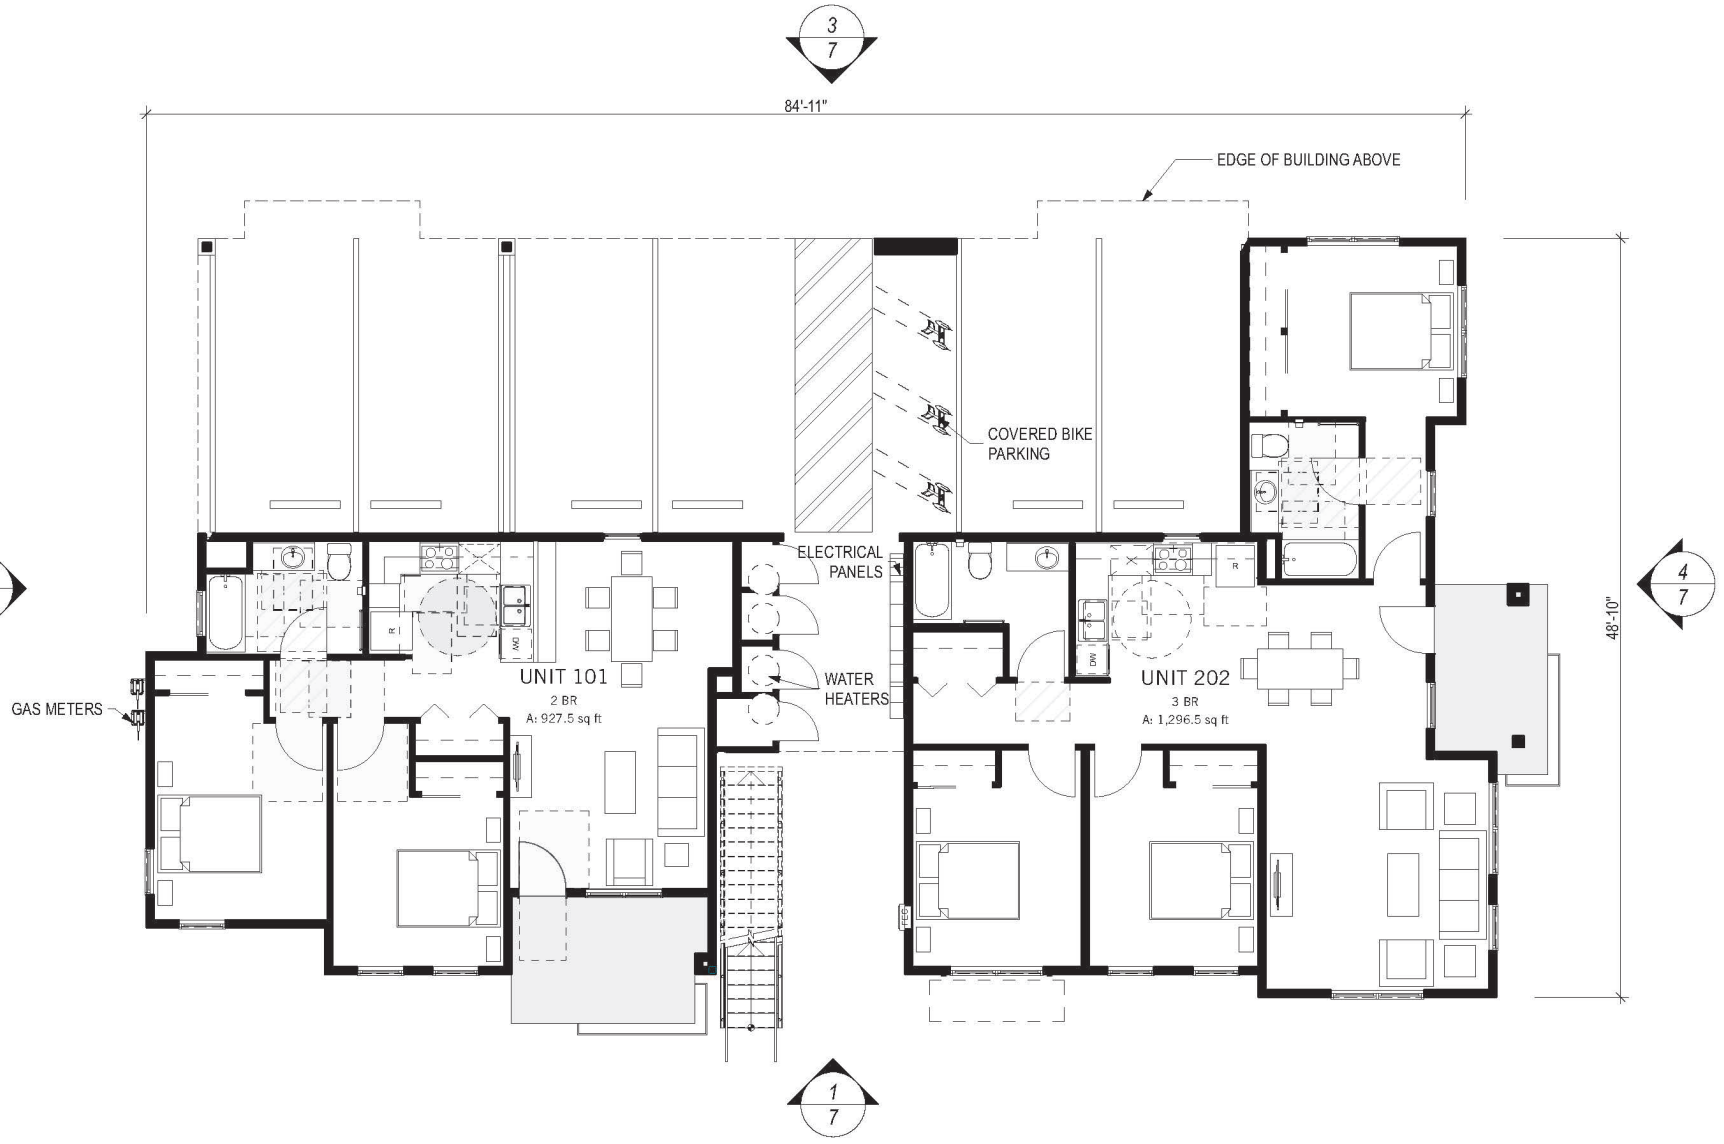


Ground Floor Plan - Building A, B & C - Scale 1/8" = 1'-0"

BIMcloud: mogavero - BIMcloud as a Service/220045 - UP Holdings - Mercy Village - Merced- Printed: Friday, June 18, 2021 5:04 PM

ATTACHMENT 5 - Page 1

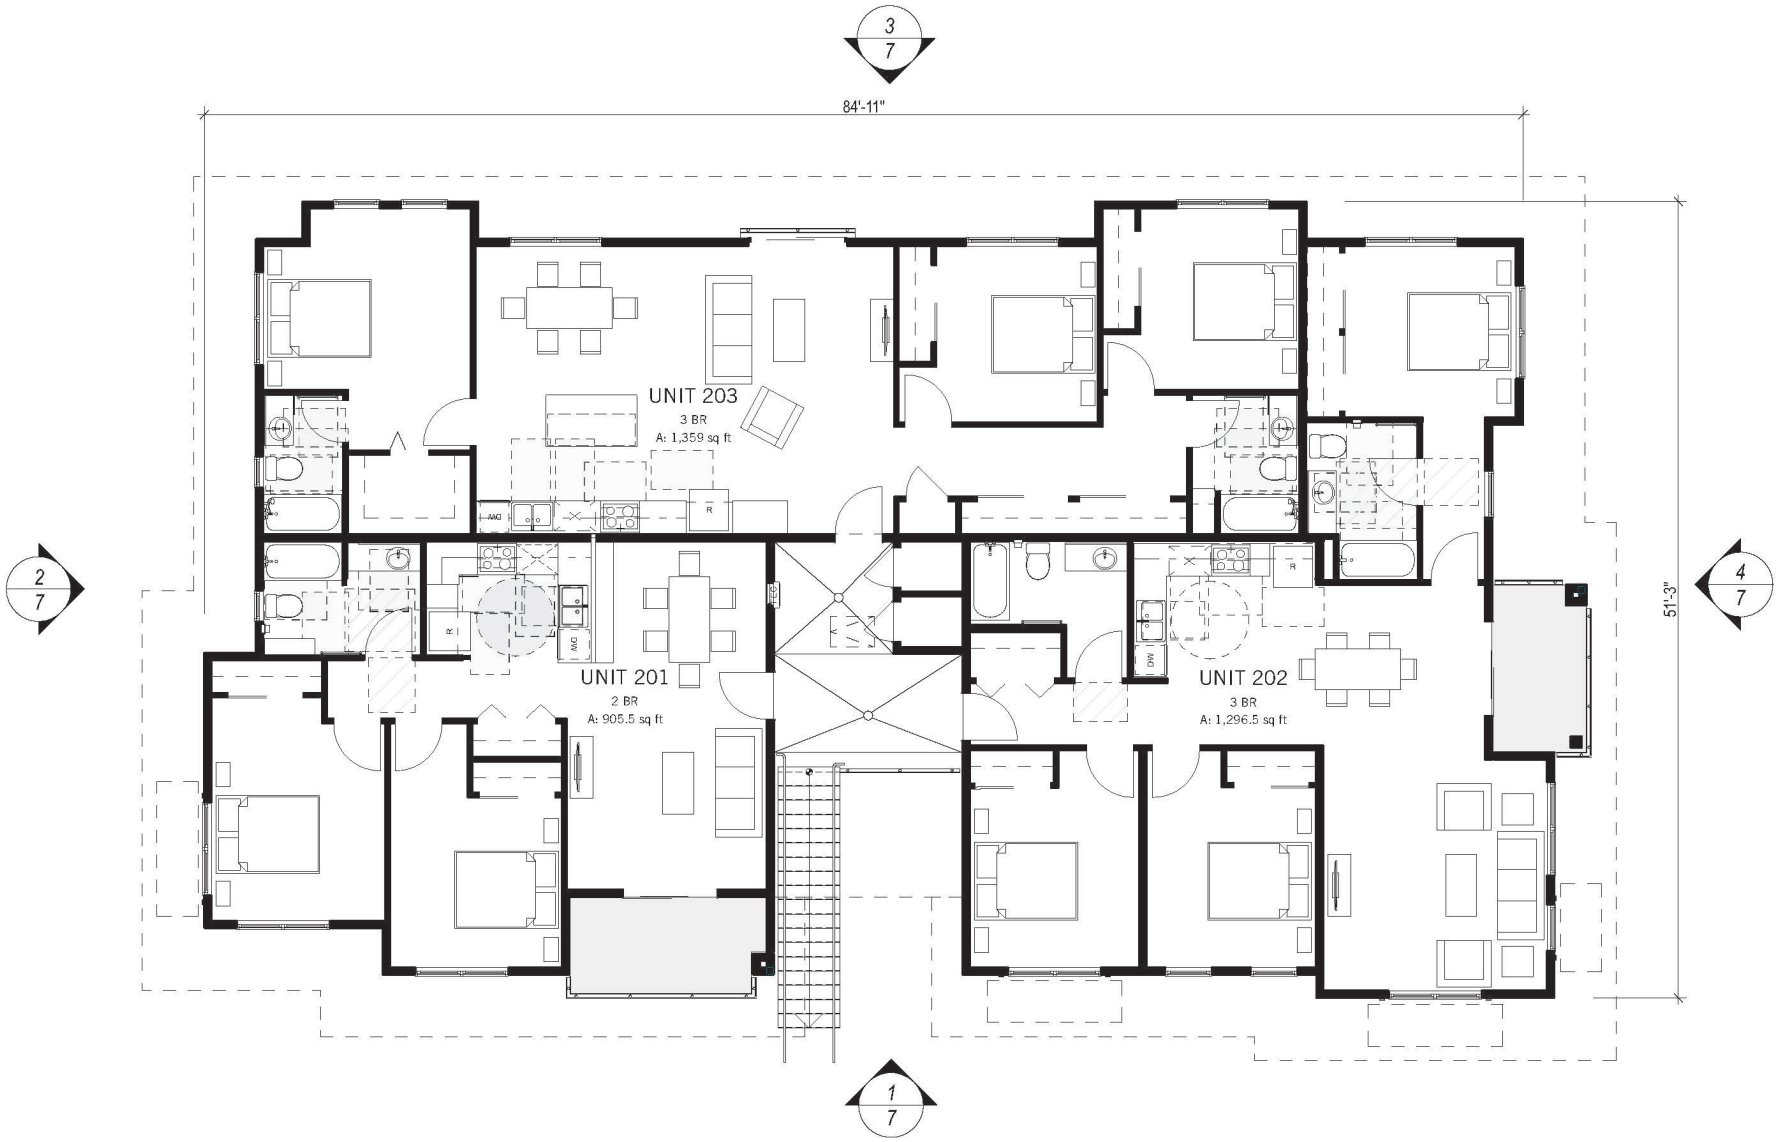


Second Floor Plan - Building A & B - Scale 1/8" = 1'-0"


BIMcloud: mogavero - BIMcloud as a Service/220045 - UP Holdings - Mercy Village - Merced- Printed: Friday, June 18, 2021 5:04 PM

ATTACHMENT 5 - Page 3

C:\Mogavero Dropbox\Mogavero Team Folder\Projects\2017 - UP Holdings - Mercy Village - Merced\Drawings\Revit Files\Mercy Village_Merced_Central_20v3_Service.rvt - Printed: Friday, June 18, 2021; 5:04 PM

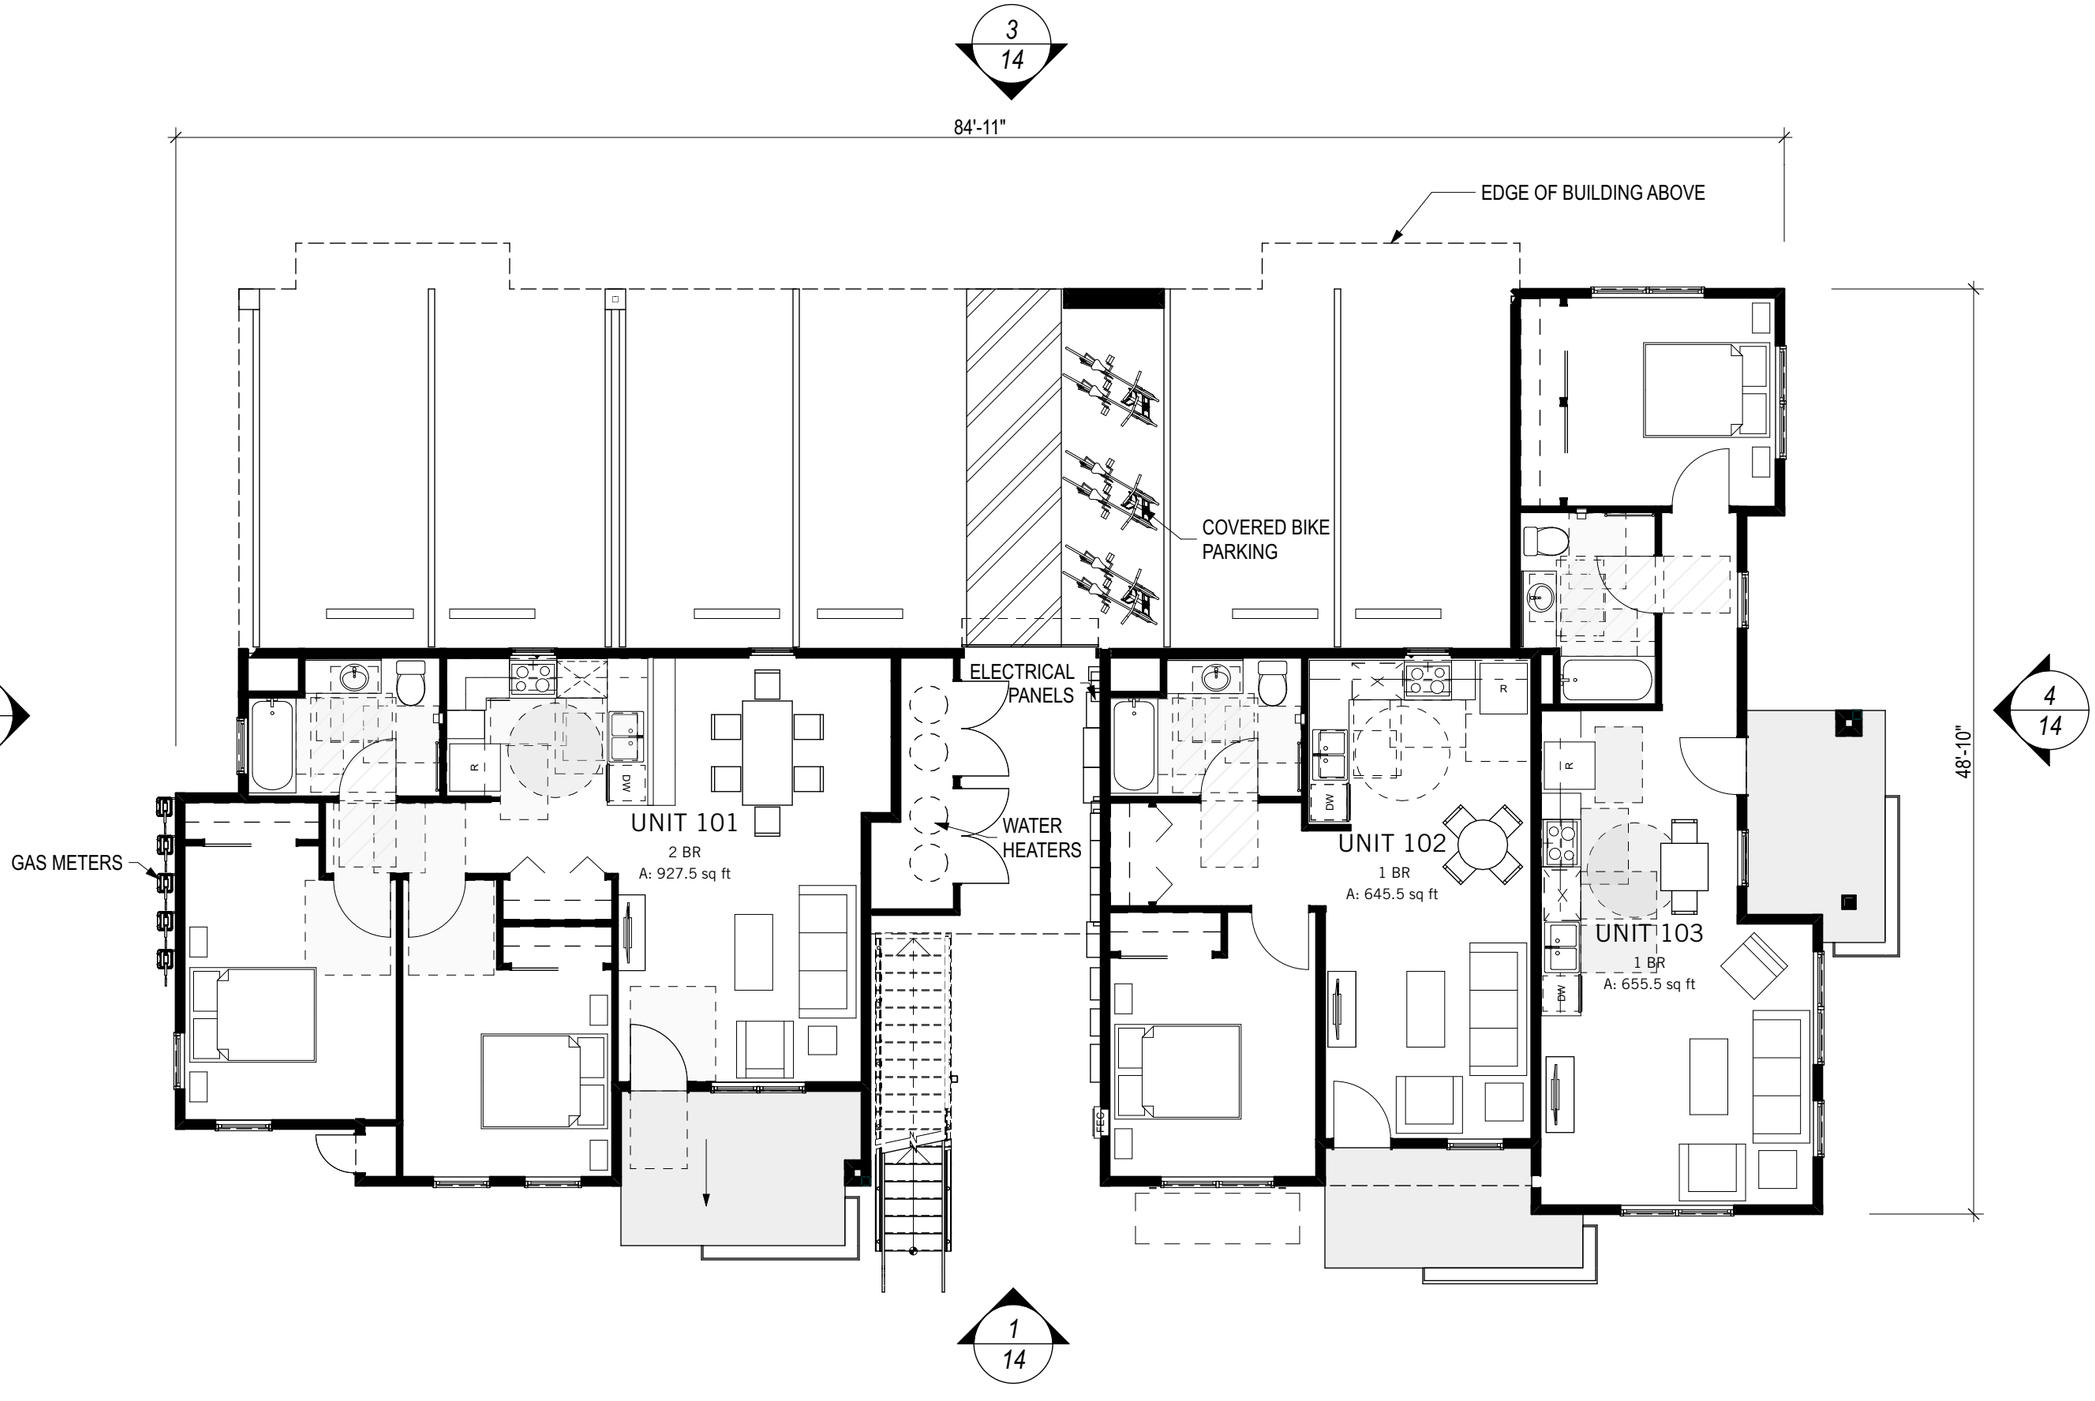

Ground Floor Plan - Building D - Scale 1/8" = 1'-0"

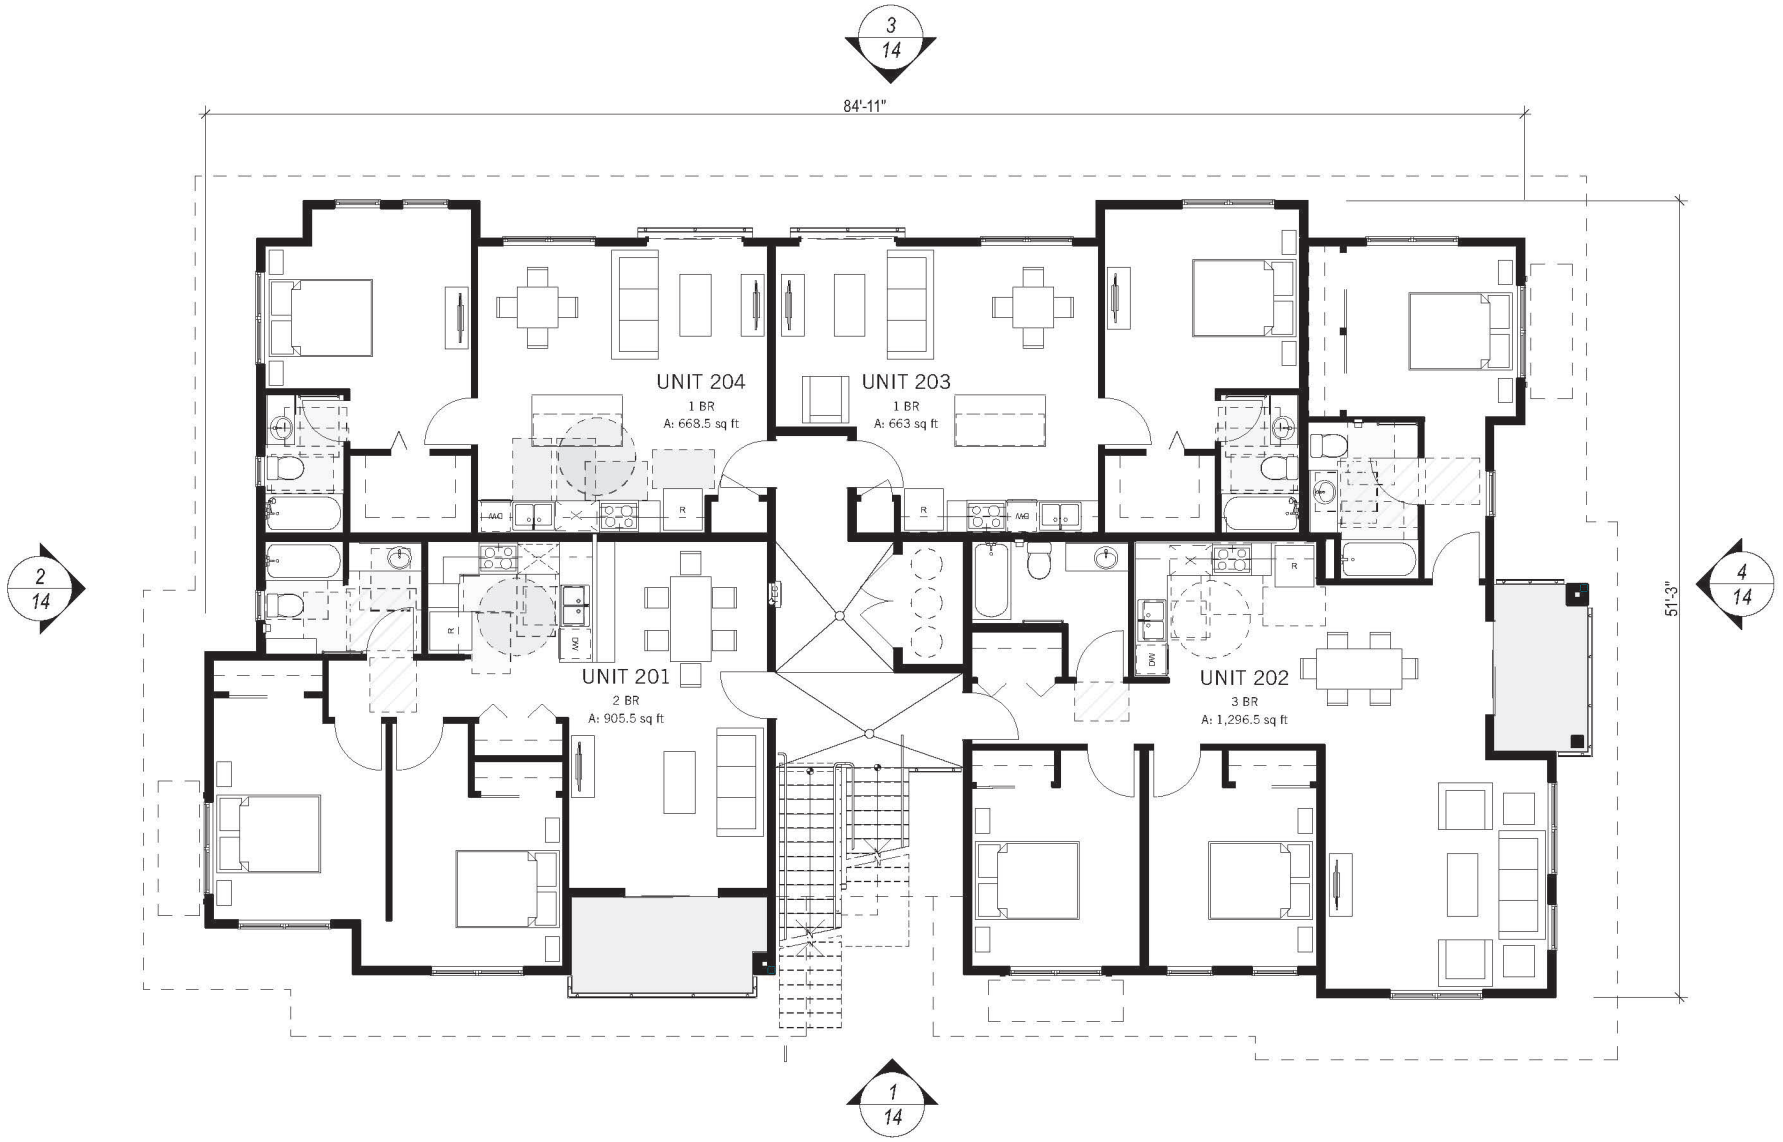


Second & Third Floor Plan - Building C & D - Scale 1/8" = 1'-0"

BIMcloud: mogavero - BIMcloud as a Service/220045 - UP Holdings - Mercy Village - Merced- Printed: Friday, June 18, 2021 5:05 PM



Ground Floor Plan - Community - Scale 1" = 10'

BIMcloud: mogavero - BIMcloud as a Service/220045 - UP Holdings - Mercy Village - Merced- Printed: Friday, June 18, 2021 5:05 PM

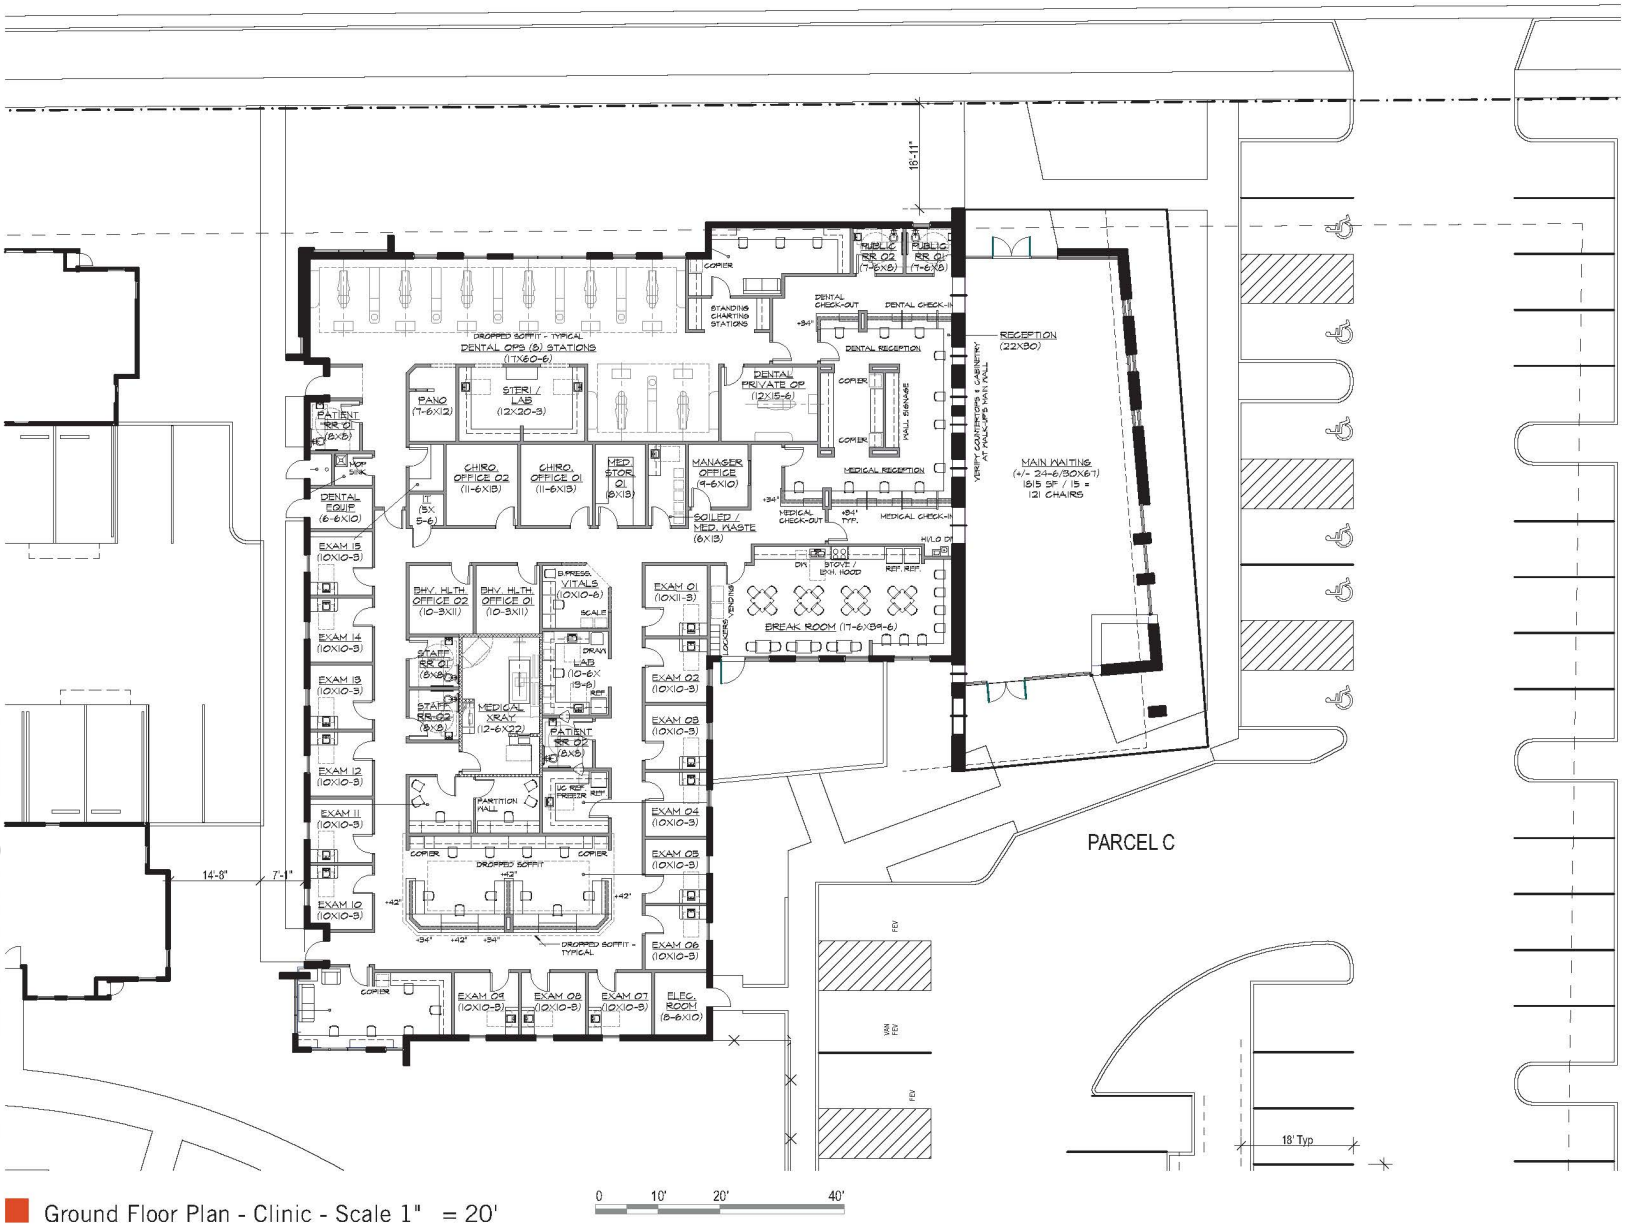

Ground Floor Plan - Clinic - Scale 1" = 20'

BIMcloud: mogavero - BIMcloud as a Service/220045 - UP Holdings - Mercy Village - Merced- Printed: Friday, June 18, 2021 5:05 PM