
ATTACHMENT B

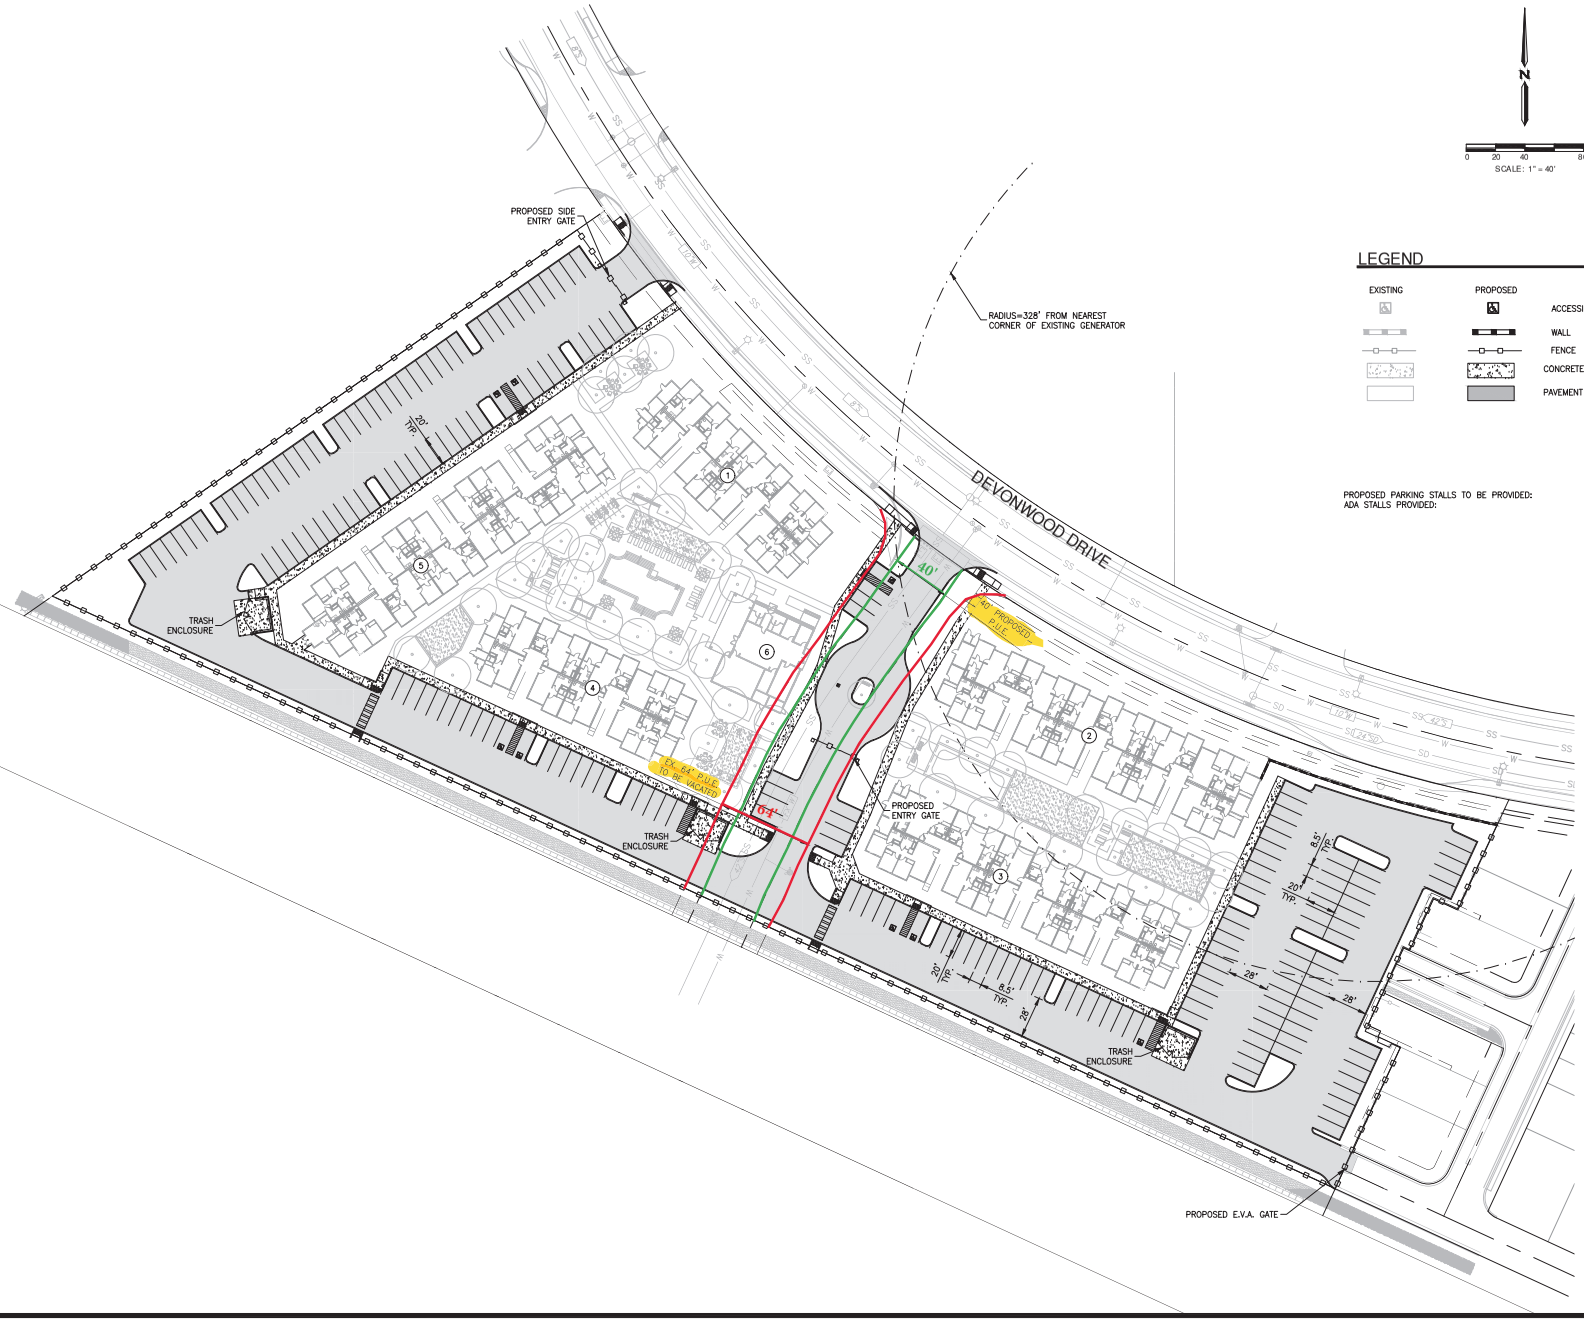

LEGEND

EXISTING	PROPOSED	
		ACCESSIBLE PARKING STRIPING
		WALL
		FENCE
		CONCRETE
		PAVEMENT

PROPOSED PARKING STALLS TO BE PROVIDED: 200 STALLS
ADA STALLS PROVIDED: 8 STALLS

Know what's **below.** **Call** before you dig.

PLAN REVISIONS

NO.	DATE	REVISION

O'DELL ENGINEERING
1165 Scenic Drive, Suite A
Modesto, CA 95350
odellengineering.com

MULTI-FAMILY HOUSING
DEVONWOOD APARTMENTS
MERCED, CALIFORNIA

SITE PLAN

APPROVED:

DESIGNED:	RG
DRAWN:	RG
CHECKED:	KS
SCALE:	1"=40'
DATE:	08/21/2023
JOB NO.:	42430
FILE NO.:	42430-MSTR.DWG

SHEET NO.
1
OF
1

H:\42430 Devonwood Apartments - Merced\Civil\ConstPlans\VREF\42430-MSTR.dwg tgunnon 1:50pm 08/21/2023