ATTACHMENT D

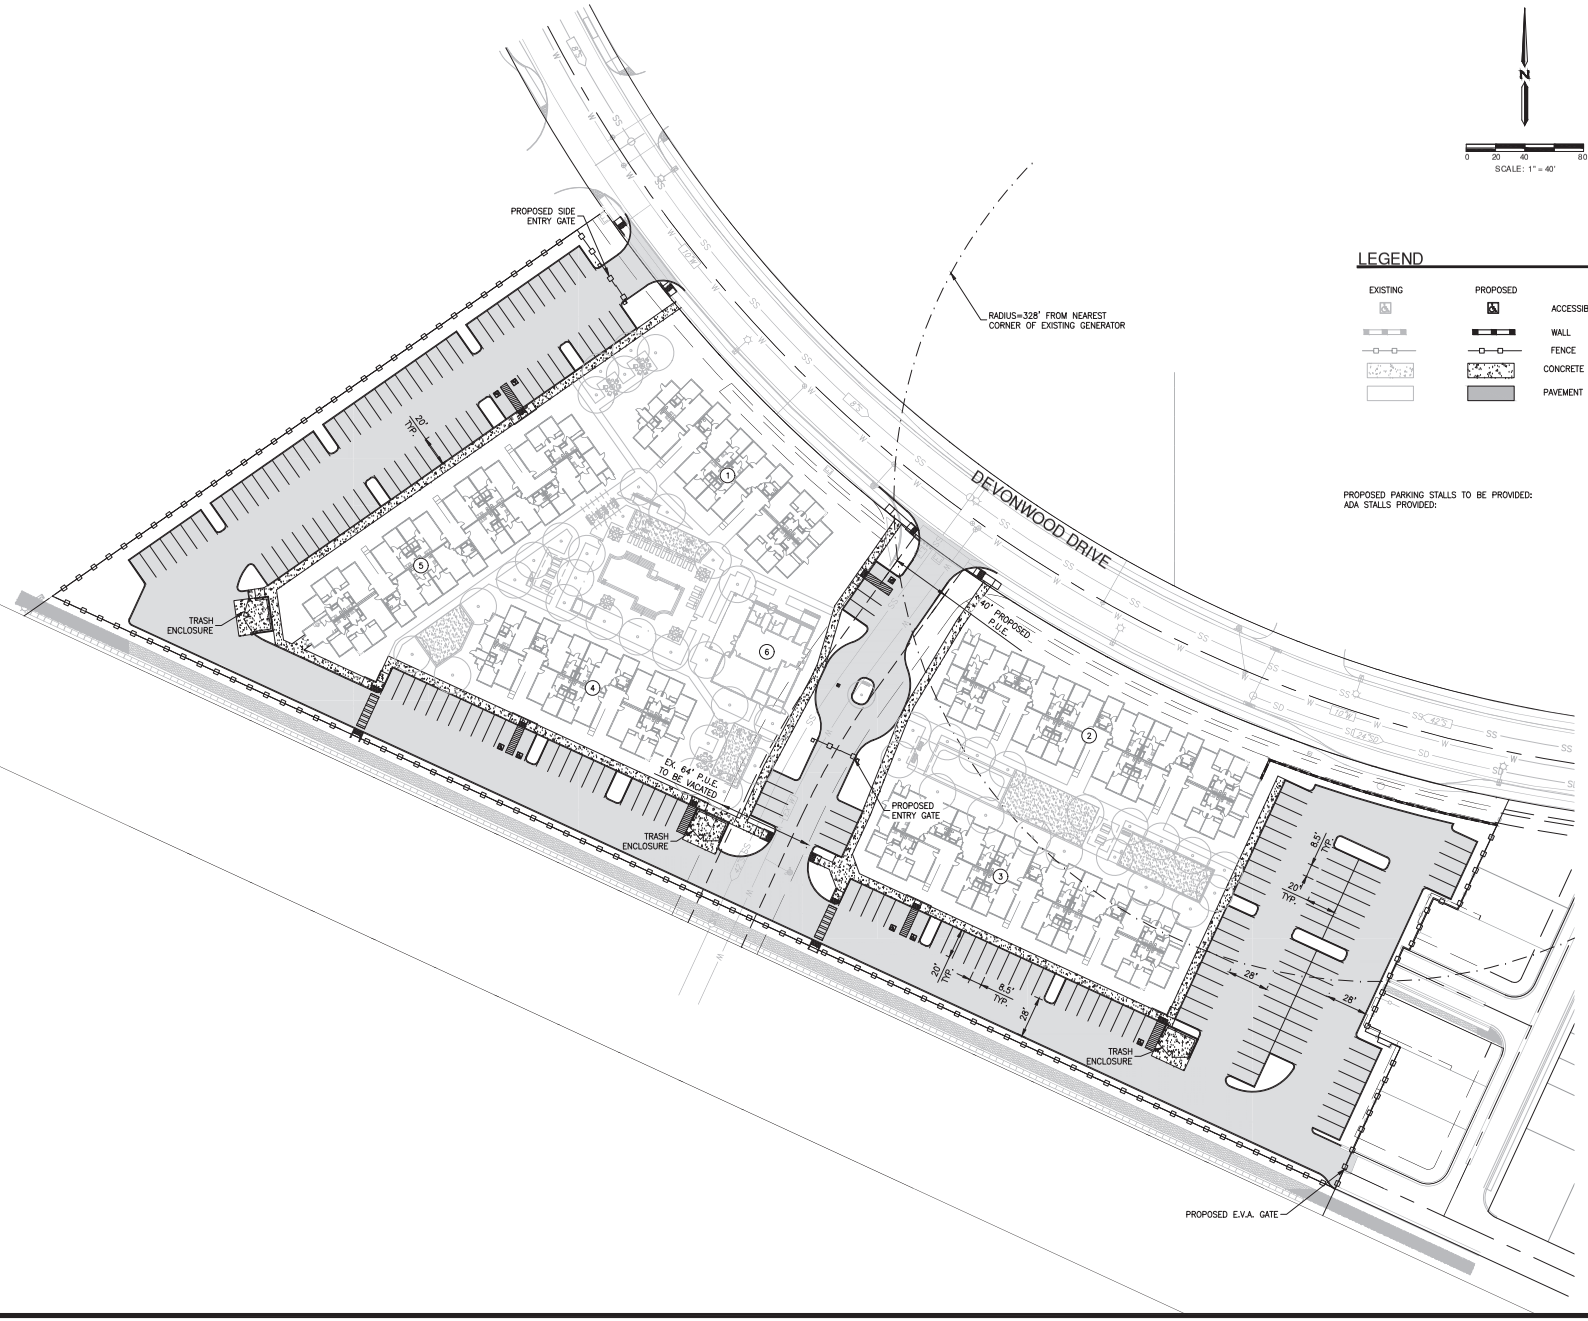

N

0 20 40 80

SCALE: 1" = 40'

LEGEND

EXISTING	PROPOSED	
		ACCESSIBLE PARKING STRIPING
		WALL
		FENCE
		CONCRETE
		PAVEMENT

PROPOSED PARKING STALLS TO BE PROVIDED: 200 STALLS
ADA STALLS PROVIDED: 8 STALLS

811 Know what's below. Call before you dig.

PLAN REVISIONS

NO.	DATE	REVISION

O'DELL ENGINEERING
1165 Scenic Drive, Suite A
Modesto, CA 95350
odellengineering.com

MULTI-FAMILY HOUSING
DEVONWOOD APARTMENTS
MERCED, CALIFORNIA

SITE PLAN

APPROVED:

DESIGNED:	RG
DRAWN:	RG
CHECKED:	KS
SCALE:	1"=40'
DATE:	08/21/2023
JOB NO.:	42430
FILE NO.:	42430-MSTR.DWG

SHEET NO.
1
OF
1

H:\42430 Devonwood Apartments - Merced\Civil\CorelPlans\SHEET\42430-MSTR.dwg rgammon 1:50PM 08/21/2023