ATTACHMENT 2

SITE PLAN OPTION #1

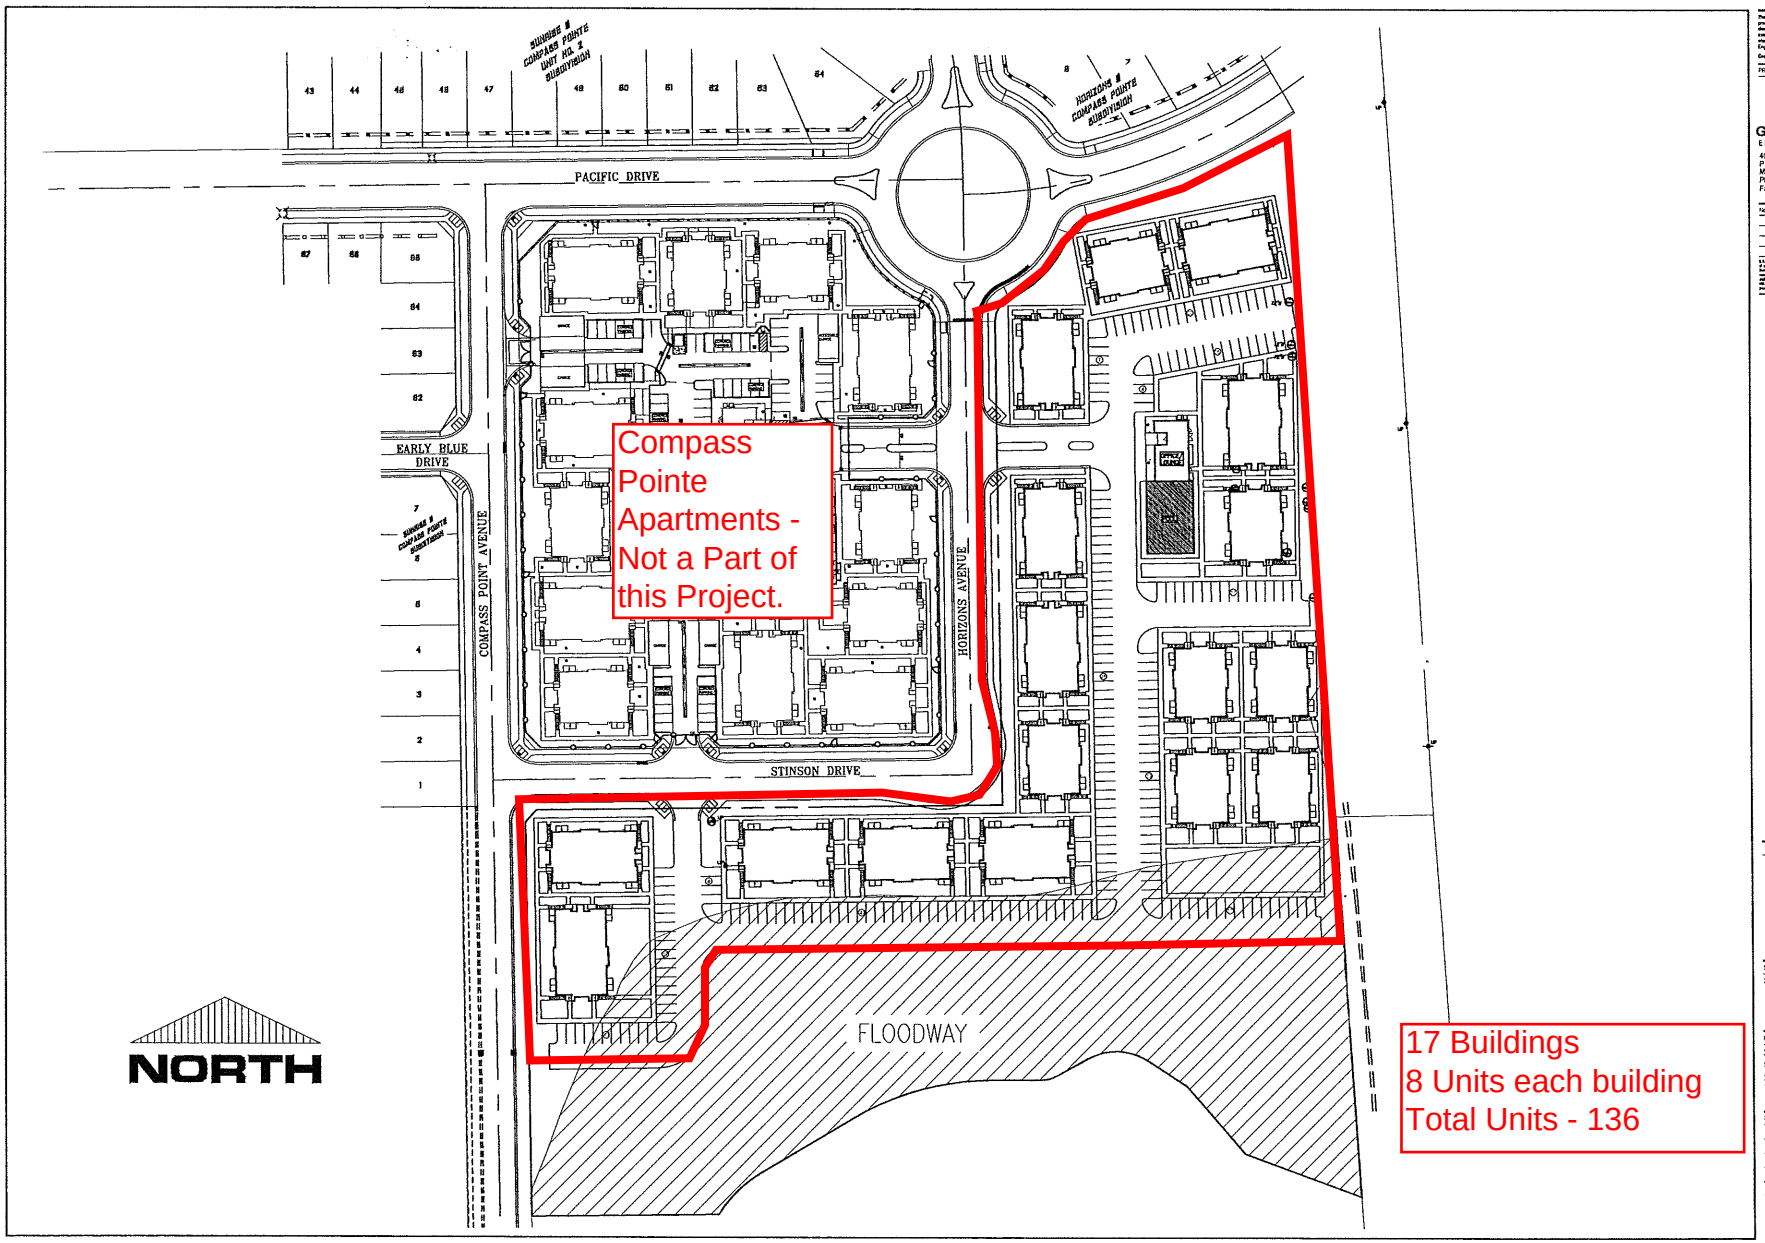

17 Buildings
8 Units each building
Total Units - 136

GOLDEN VALLEY
ENGINEERING & SURVEYING
405 West 19th Street 95340
P.O. Box 349
Merced, CA 95341
Ph.: (209) 722-3200
Fax: (209) 722-3254

SITE PLAN
APARTMENT COMPLEX
APN: 206-070-006
CALIFORNIA
CITY OF MERCED

SHEET CONTENTS
SITEPLAN

PREPARED FOR
STEINER DEVELOPMENT
554 E. BELLEVUE ROAD, SUITE B
ATWATER, CA 95301
209-070-006

PROJECT DATA
Date: AUGUST 2014
Checked By: JX
Drawn By: KLF
Job No.: 14096

SHEET NUMBER
C1.0