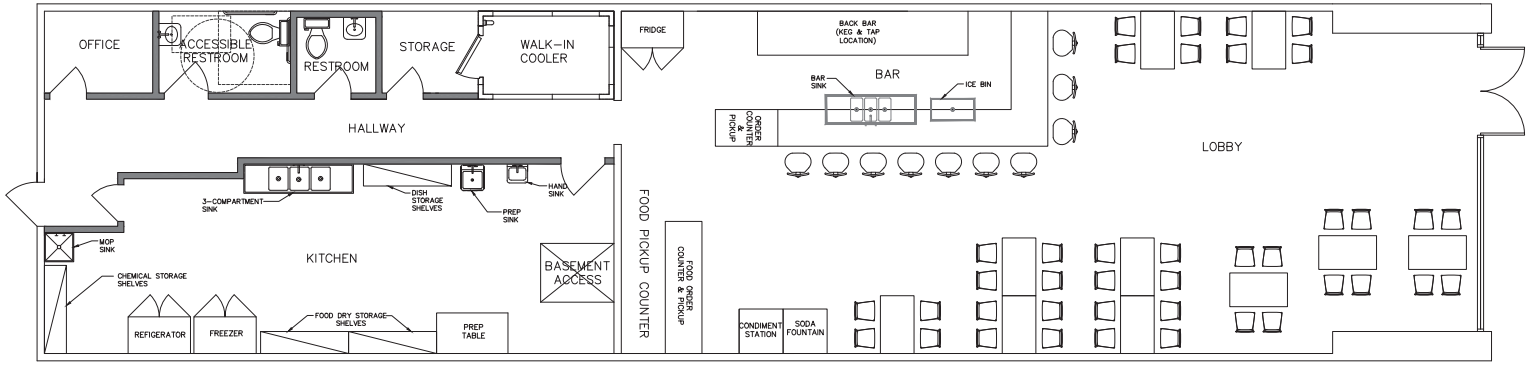

EXISTING WALLS

NEW WALLS

1 PRELIMINARY FLOOR PLAN

Scale: 1/4"=1'-0"

General Notes

No.	Revision/Issue	Date

Project Name and Address

UNA MAS TAPROOM

420 W. MAIN ST.
MERCED, CA
95340

Project	Sheet
T.I.	A1
Date 06/07/25	
Scale 1/4"=1'-0"	

Attachment 6