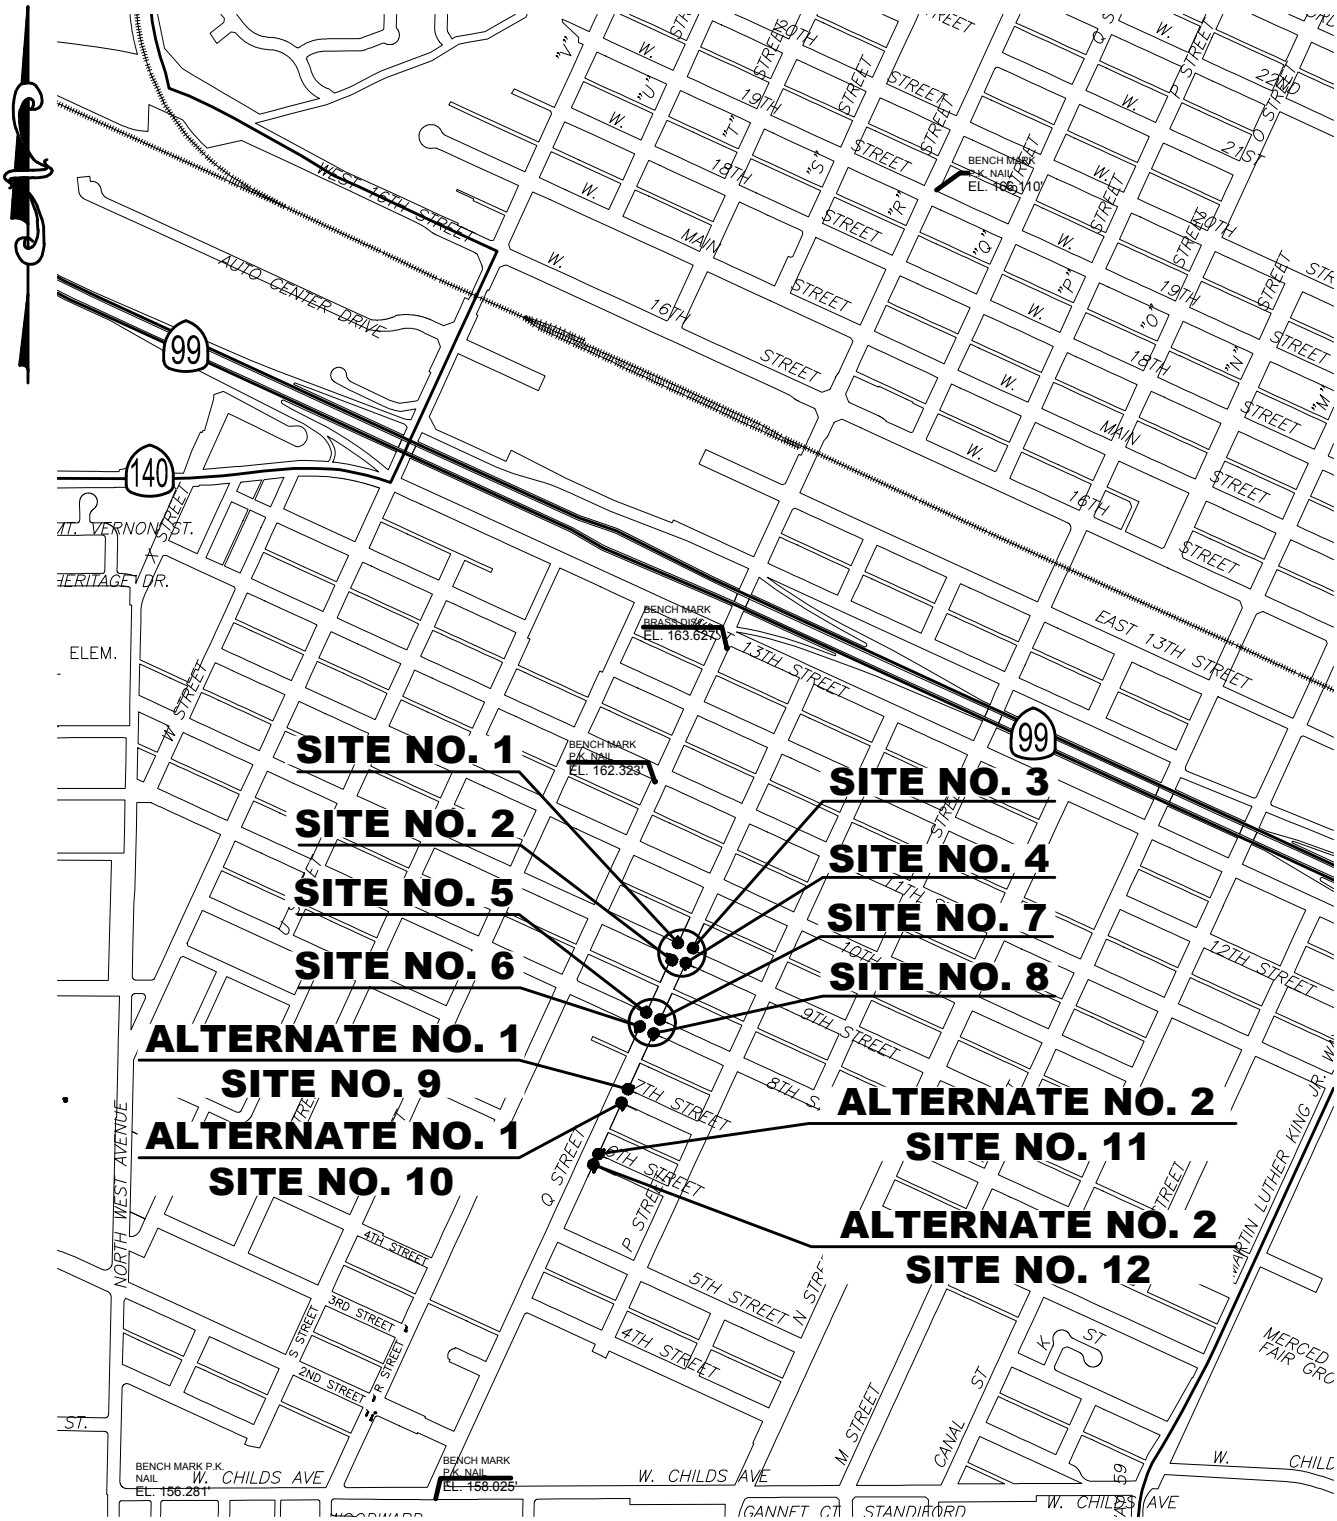

LOCATION MAP

NOT TO SCALE

City of Merced
"Gateway to Yosemite"
DEVELOPMENT SERVICES
ENGINEERING PROJECTS AND STANDARDS
678 W. 18th Street (209) 385-6846

PROJECT NO. 117007

CDBG SOUTH MERCED
ADA RAMPS PROJECT

DR. BY:	OR
DATE:	8/23/17
CH. BY:	AMT
DATE:	8/23/17
File No.	0963
SCALE:	AS SHOWN

I:\1 Current Projects\117007 - South Merced ROW Improvements No 2\Dwg\0963.DWG