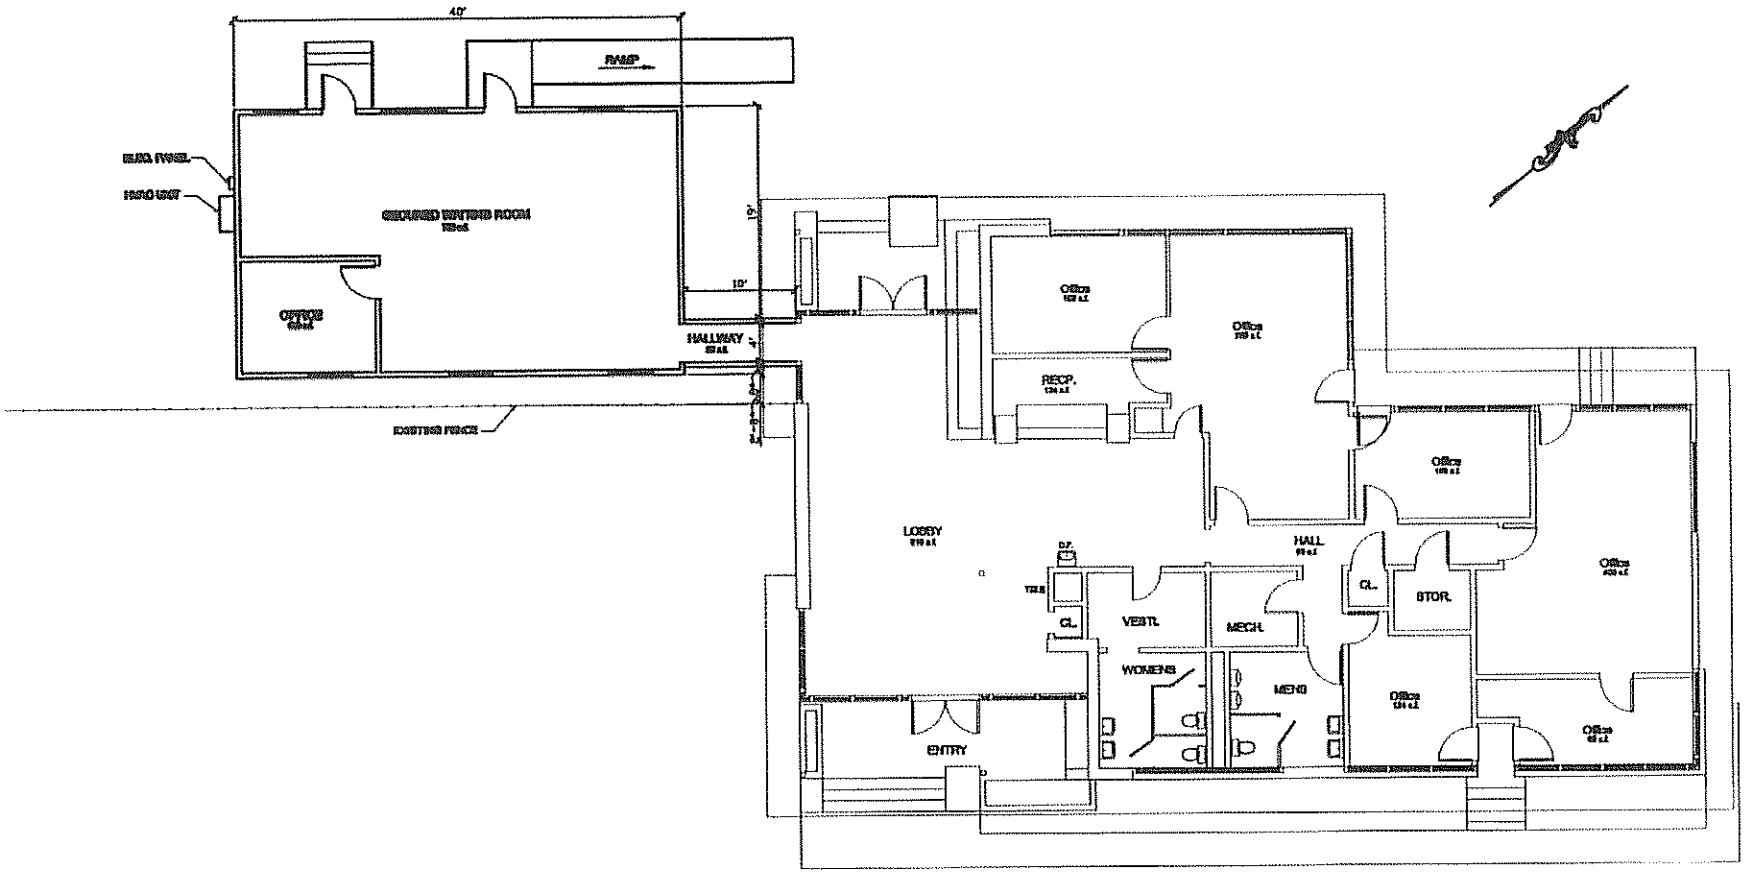

TERMINAL/SECURED WAITING BUILDING FLOOR PLAN

SCALE 1/8"= 1'-0"

Attachment A