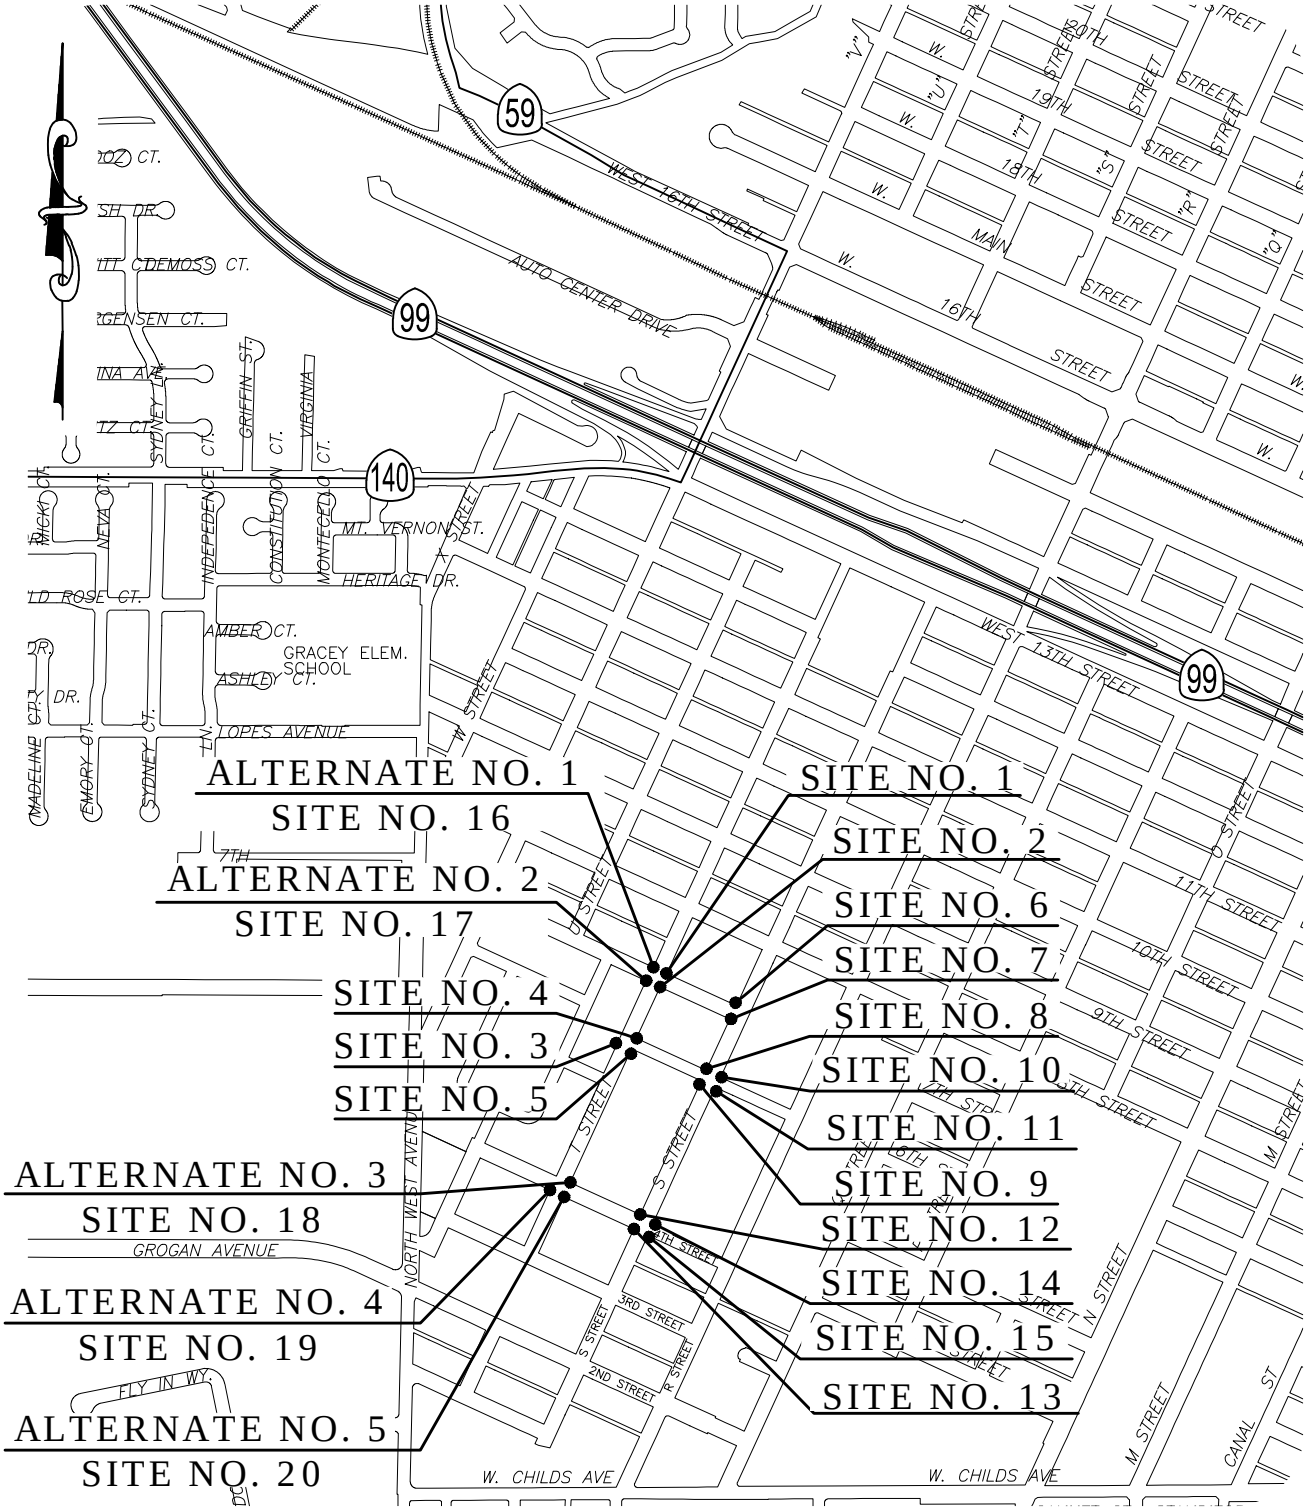

LOCATION MAP

NOT TO SCALE

City of Merced
"Gateway to Yosemite"
DEVELOPMENT SERVICES
ENGINEERING PROJECTS AND STANDARDS
678 W. 18th Street (209) 385-6846

PROJECT NO. 115028

CDBG SOUTH MERCED ADA RAMPS PROJECT

DR. BY:	KGE
DATE:	4/10/15
CH. BY:	JS
DATE:	4/10/15
File No.	0809
SCALE:	AS SHOWN

I:\1 Current Projects\115028-CDBG Sidewalk S Street and T Street\Dwg\0932.DWG