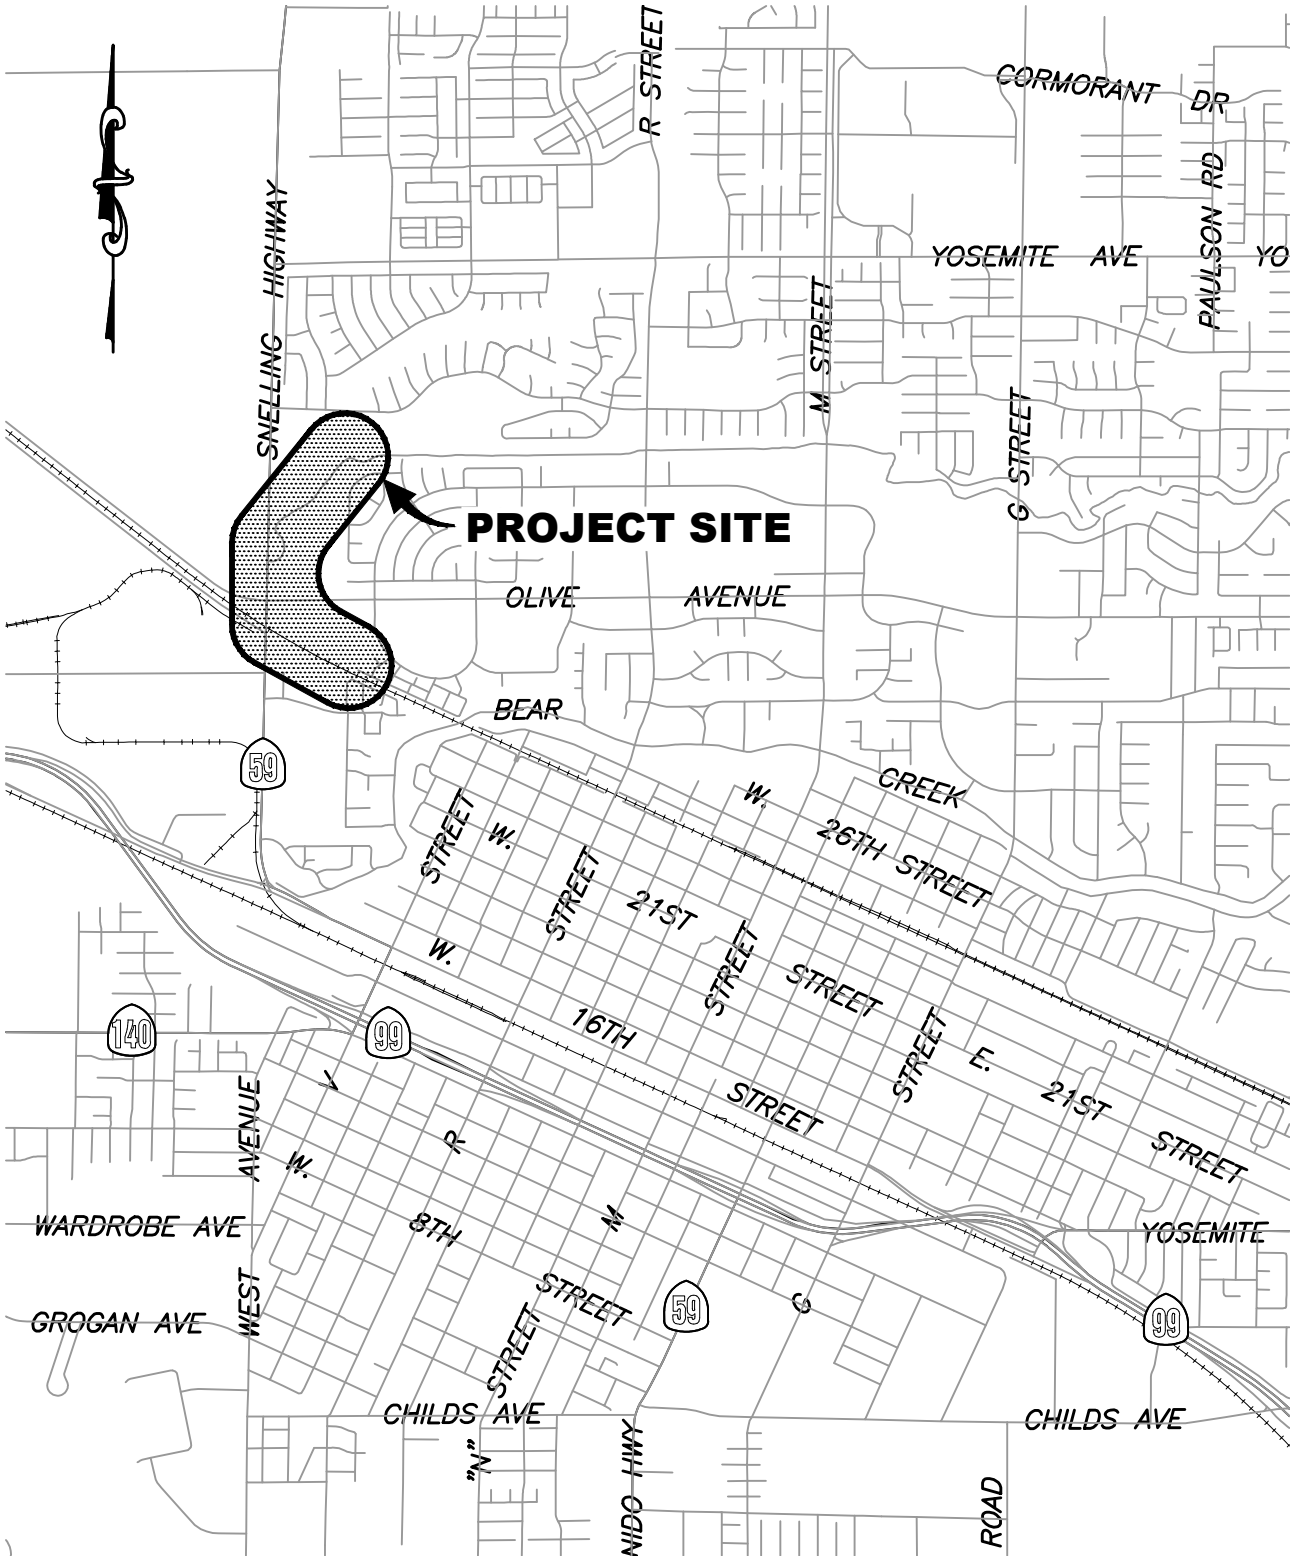

LOCATION MAP

NOT TO SCALE

City of Merced
"Gateway to Yosemite"
DEVELOPMENT SERVICES
ENGINEERING PROJECTS AND STANDARDS
678 W. 18th Street (209) 385-6846

PROJECT NO. 111066

CMAQ - WESTERLY BIKE PATH CONNECTION

DR. BY:	KGE
DATE:	2/6/17
CH. BY:	JS
DATE:	2/6/17
File No.	0914
SCALE:	NONE

I:\1 Current Projects\111066 - CMAQ (029) Bear Creek Bike Path\Dwg\0914.dwg