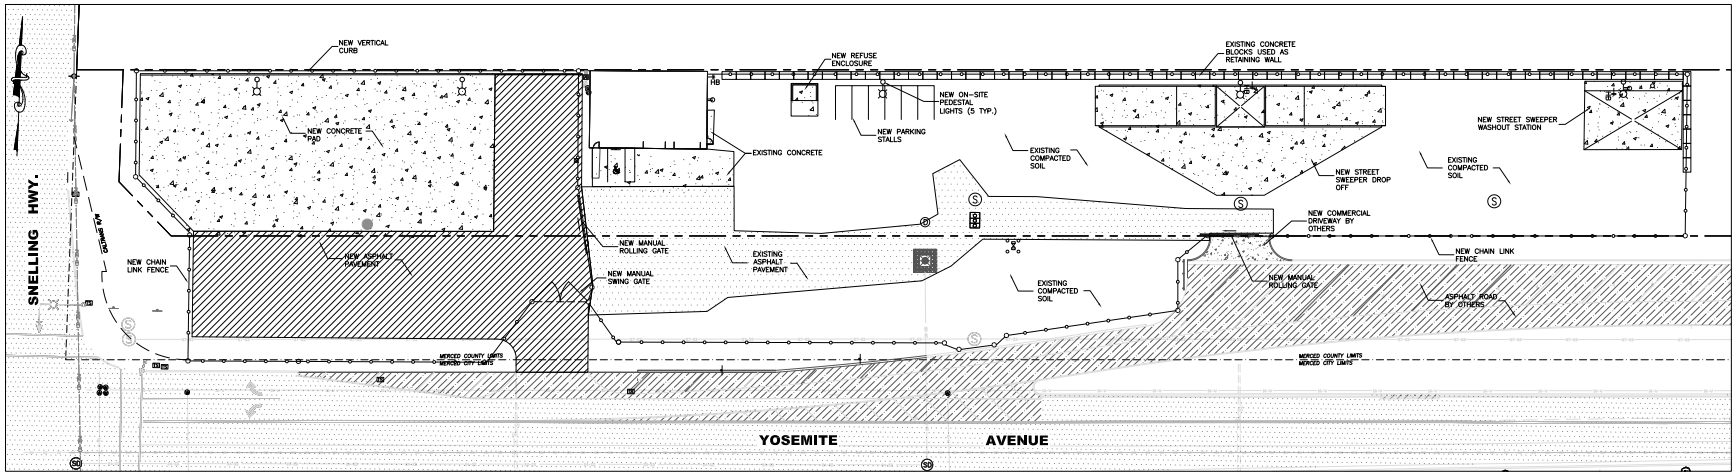

LEGEND

- NEW ASPHALT PAVEMENT
- NEW CONCRETE
- EXISTING ASHPALT PAVEMENT
- NEW YOSEMITE AVE ALIGNMENT BY OTHERS
- NEW CHAIN LINK FENCE
- NEW FENCE SLIDING GATE
- NEW FENCE SWING GATE
- NEW ON-SITE STREET LIGHT
- STORM DRAIN INLET BY OTHERS
- NEW WATERPROOF OUTDOOR ELECTRICAL OUTLET
- NEW CATCH BASIN
- NEW STORM DRAIN MANHOLE
- NEW 1500 GAL. SAND AND OIL INTERCEPTOR
- NEW SEWER CLEANOUT
- NEW REDUCED PRESSURE PRINCIPLE BACKFLOW PREVENTER WITH COMPOUND METER
- NEW HOSE BIB
- NEW WHARF HYDRANT
- ELECTRICAL CONDUIT RISER
- SEWER MANHOLE
- BOLLARD

NO.	DATE	BY	REVISION MADE
1	6/05/06	JC	UPDATED RIGHT-OF-WAY

Underground Service Alert
TWO DAYS BEFORE YOU DIG
Call: TOLL FREE 1 (800) 642 - 2444

NOTE:
ALL REFERENCES AND WRITTEN DIMENSIONS SHALL TAKE PREFERENCE OVER SCALED DIMENSIONS AND SHALL BE VERIFIED ON THE SITE. ANY DISCREPANCY SHALL BE BROUGHT TO NOTICE OF THE ENGINEER PRIOR TO THE COMMENCEMENT OF ANY WORK.

City of Merced
"Gateway to Yosemite"
PUBLIC WORKS
ENGINEERING PROJECTS AND STANDARDS
678 W. 18th Street (209) 385-6846

PROPOSED (NEW)

PROJECT NO. 116017
YOSEMITE AVE LEAF COLLECTION SITE

DR. BY: PAF
DATE: 9/18/18
CH. BY:
DATE:
SCALE: 1"=30'

File No. 0952
Sheet **3** of 3

\\1 Current Projects\116017 - Yosemite Ave Storm Debris Recycle\dwg\Council Exhibits.dwg