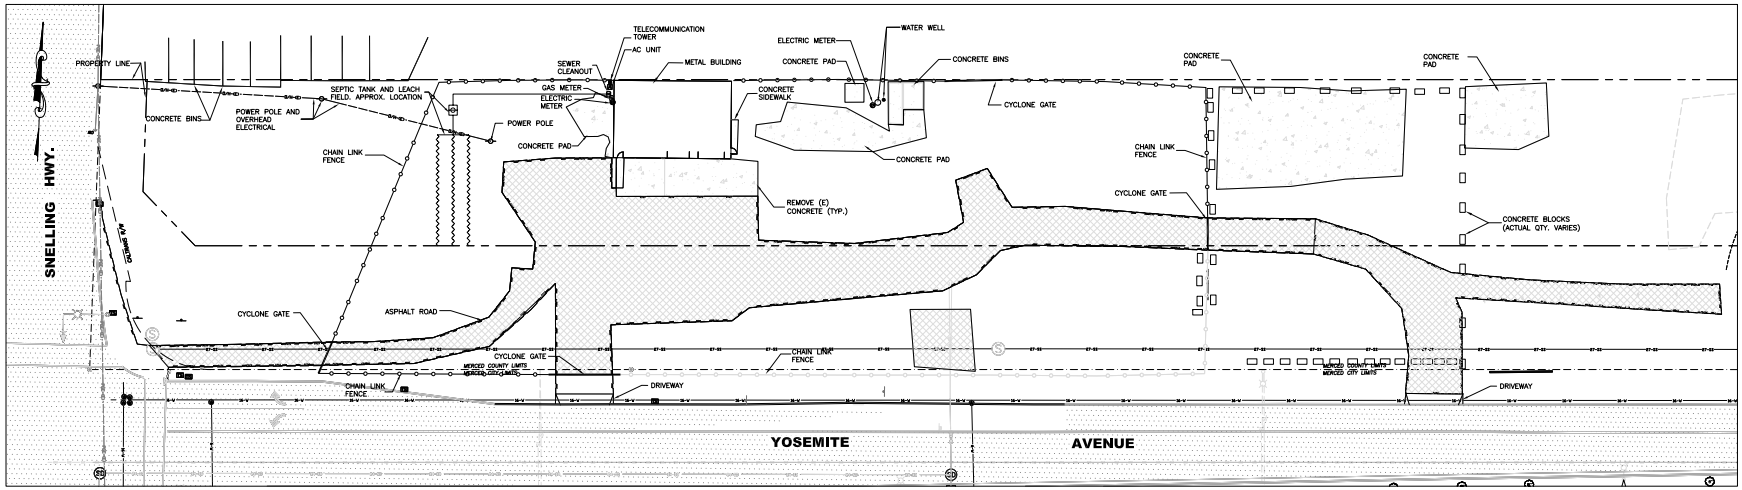

TOPOGRAPHIC SYMBOLS

- SD18" STORM DRAIN
- S27" SEWER MAIN
- W14" WATER MAIN
- G4" GAS MAIN
- E UNDERGROUND ELECTRIC
- SL STREET LIGHT CONDUIT
- BENCHMARK
- CATCH BASIN
- CATV CABLE TV BOX
- C COMMUNICATION BOX
- ELECTROLIER
- E ELECTRIC BOX
- T TELEPHONE BOX
- FOUND MONUMENT
- FIRE HYDRANT
- 6" TREE (SIZE INDICATED)
- A AC UNIT
- CO CLEAN OUT
- EM ELECTRIC METER
- GUY WIRE
- GAS VALVE
- POWER POLE
- S SEWER MANHOLE
- SD STORM DRAIN MANHOLE
- STREET LIGHT
- TRAFFIC SIGN
- SIGN TRAFFIC SIGN
- TS TRAFFIC SIGNAL BOX
- TCB TRAFFIC CONTROL BOX
- TRAFFIC SIGNAL
- T TELEPHONE BOX
- UTILITY VAULT
- WATER METER
- WATER VALVE
- 148.29 SPOT ELEVATION
- RADIO ANTANNA
- G GAS VALVE

LEGEND

- ON-SITE ASPHALT ROADWAY
- EXISTING ROADWAY – OFFSITE
- CONCRETE
- EXISTING CONCRETE BLOCK
- EXISTING SEPTIC TANK
- PROPERTY LINE
- RIGHT OF WAY LINE
- LEACH FIELD

NO.	DATE	BY	REVISION MADE
1	6/05/06	JC	UPDATED RIGHT-OF-WAY

Underground Service Alert
TWO DAYS BEFORE YOU DIG
Call: TOLL FREE 1 (800) 642 - 2444

NOTE:
ALL REFERENCES AND WRITTEN DIMENSIONS SHALL TAKE PREFERENCE OVER SCALED DIMENSIONS AND SHALL BE VERIFIED ON THE SITE. ANY DISCREPANCY SHALL BE BROUGHT TO NOTICE OF THE ENGINEER PRIOR TO THE COMMENCEMENT OF ANY WORK.

City of Merced
"Gateway to Yosemite"
PUBLIC WORKS
ENGINEERING PROJECTS AND STANDARDS
678 W. 18th Street (209) 385-6846

EXISTING

PROJECT NO. 116017
YOSEMITE AVE LEAF COLLECTION SITE

DR. BY: PAF
DATE: 3/9/18
CH. BY:
DATE:
SCALE: 1"=30'

File No. 0952
Sheet **1** of 3

\\1 Current Projects\116017 - Yosemite Ave Storm Debris Recycle\dwg\Council Exhibits.dwg