ATTACHMENT 2

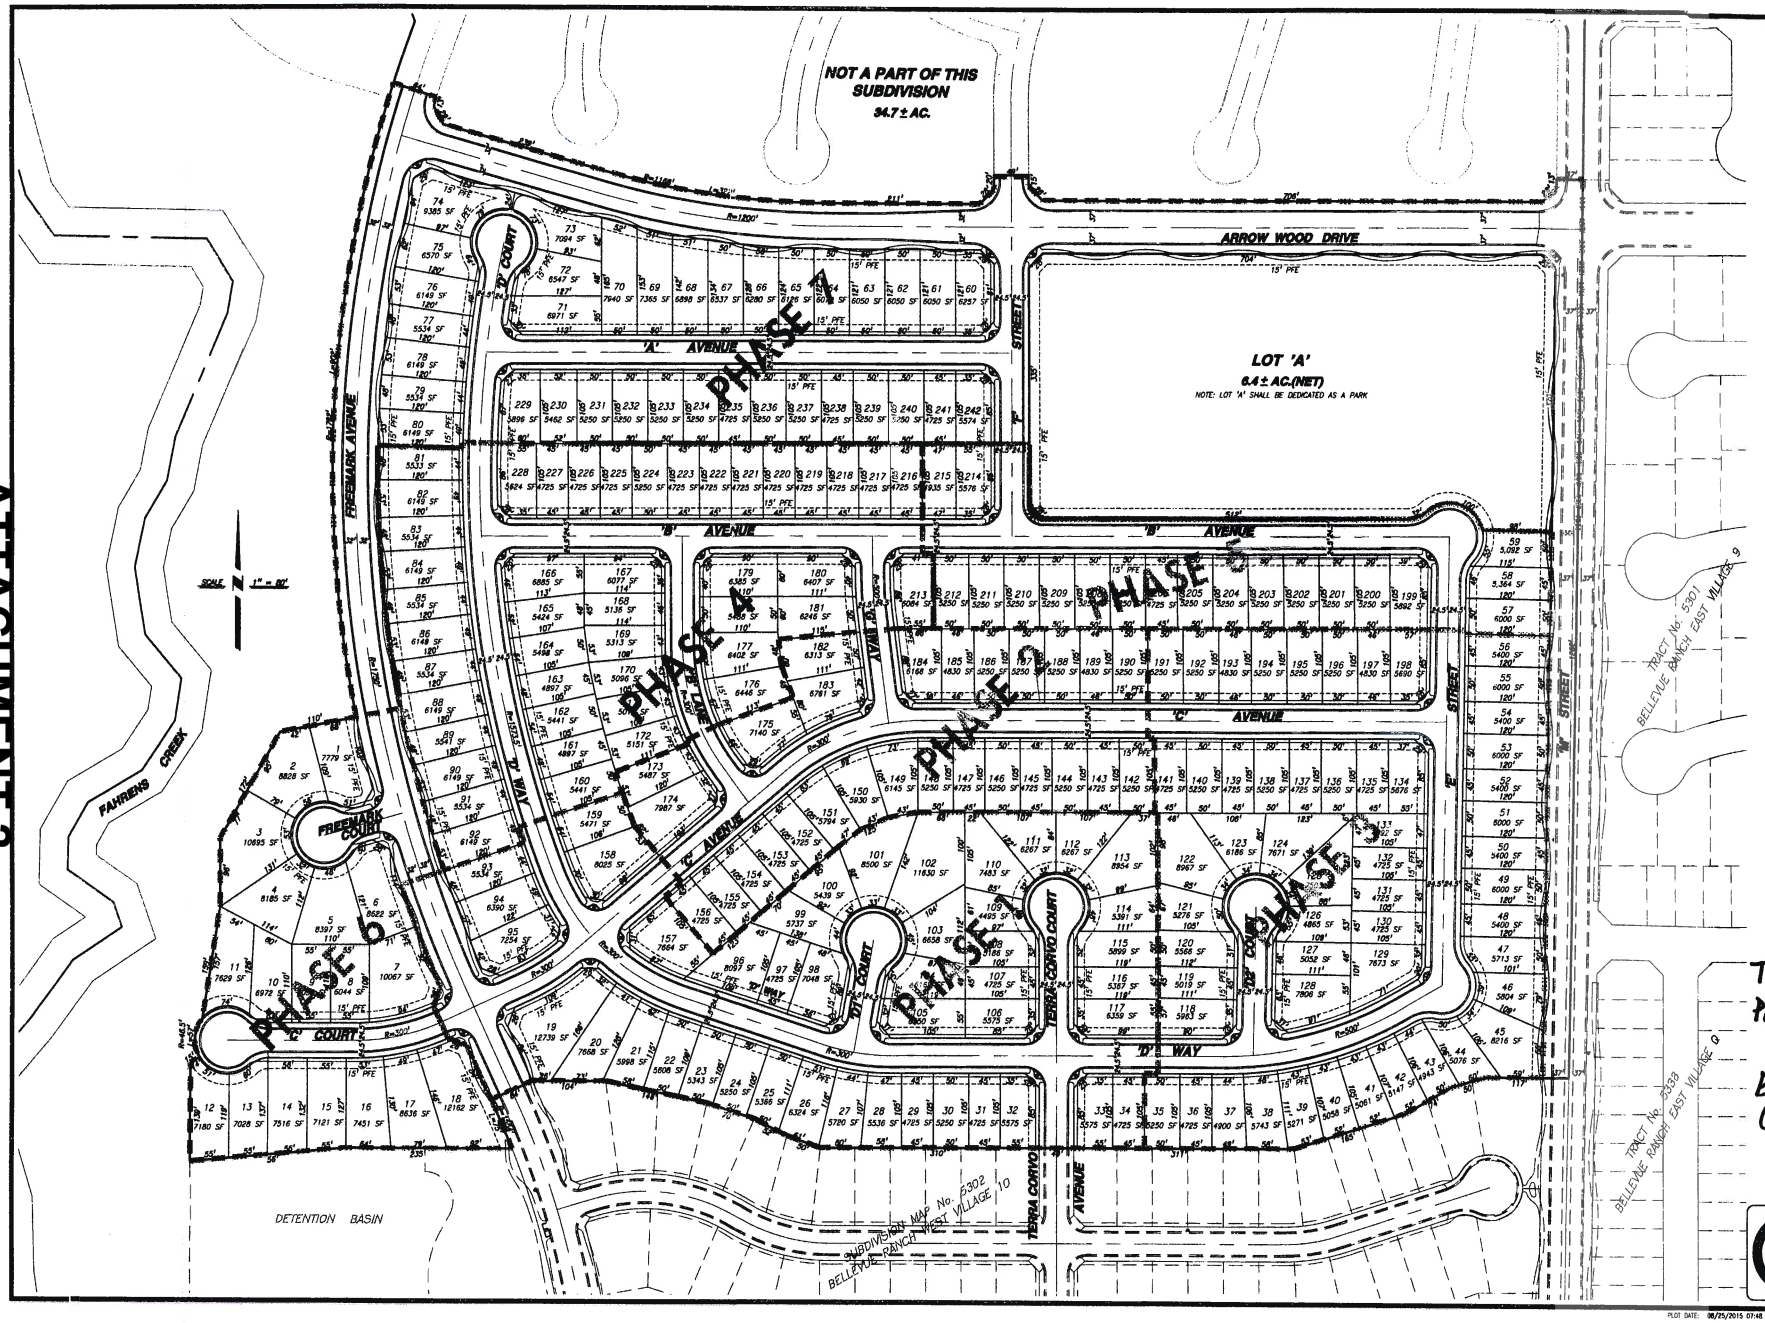

TSM #1304
PC M+G 3/23/16
Exhibit 1 (sheet 2 of 4)

LICENSED LAND SURVEYOR THOMAS M. PRATER No. 5920 STATE OF CALIFORNIA

PREPARED UNDER THE DIRECTION OF: _____ DATE: _____

NO	DESCRIPTIONS	REVISIONS	DATE	APPROVED

BENCHMARK ENGINEERING, INC.
CIVIL ENGINEERING & LAND SURVEYING
507 J STREET, LOS BANOS, CALIFORNIA 93635
(209) 707-0800 FAX (209) 546-8300

LOT DIMENSION PLAN
VESTING TENTATIVE SUBDIVISION MAP FOR:
BELLEVUE RANCH VILLAGE 12
MERCED, CALIFORNIA

JOB NO. 125971
DATE 1-8-16
DR BY. KMc/DH
CK BY. DH/RM
SCALE AS SHOWN

SHEET NUMBER 2
OF 4 SHEETS

PLOT DATE: 08/25/2015 07:48 FILE: K:\125971\dwgs\Tentative maps\C-2 Lot Dim